(FULLY GLAZED DOOR WITH PERIPHERAL PLY FRAMING VENEER FINISH)

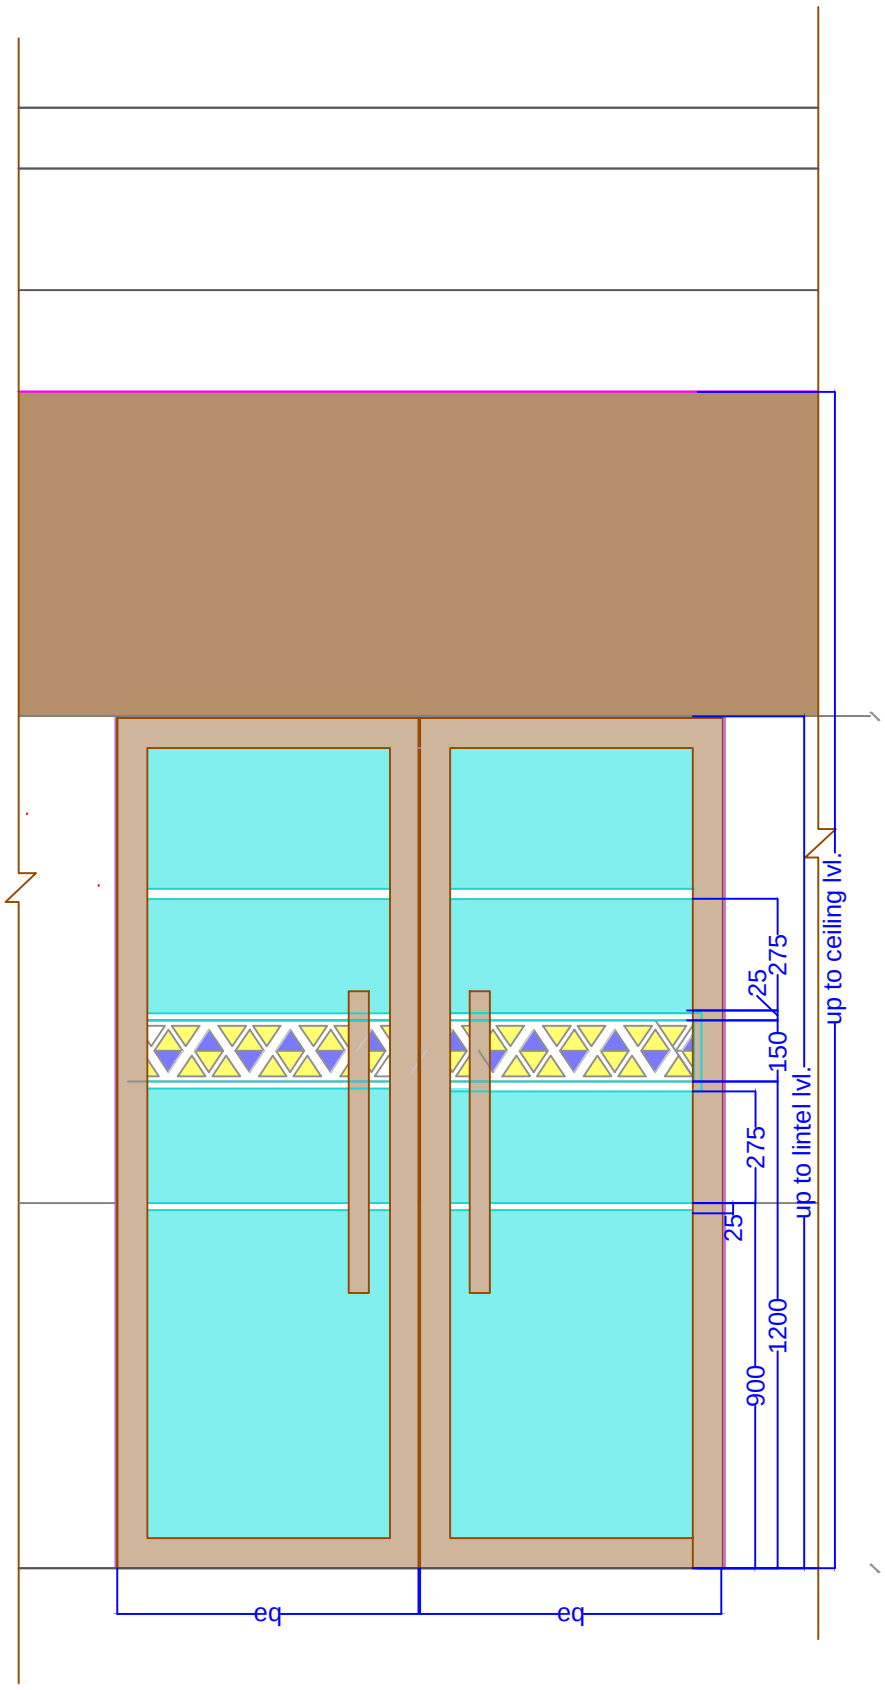

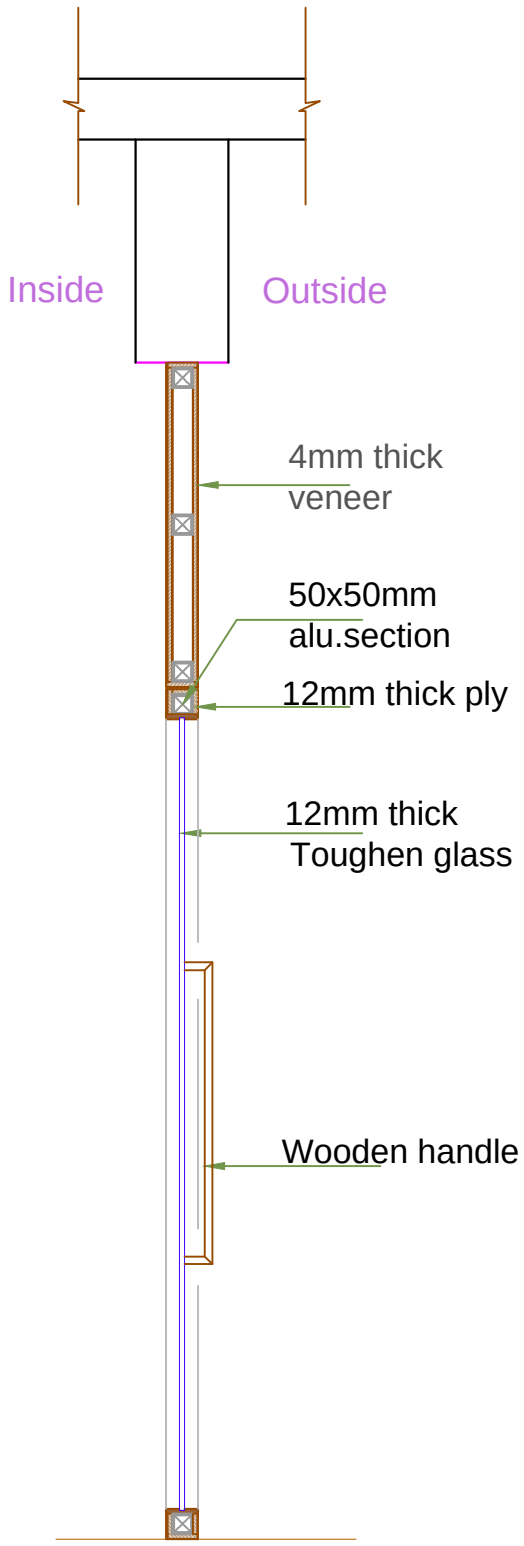

SECTION-XX'

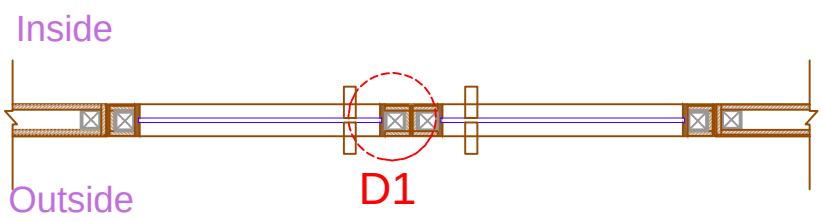

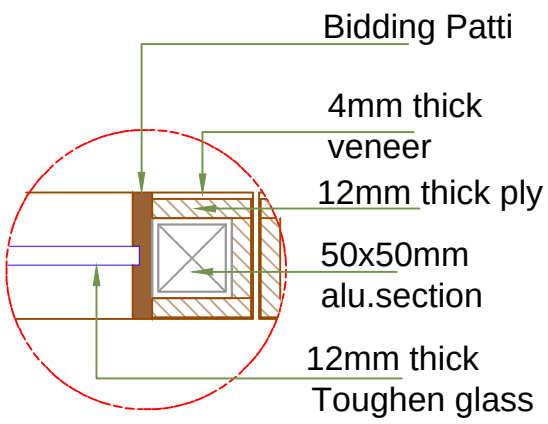

Detail D1

PROJECT :- INTERIOR CLIENT :- CANARA BANK , GIFT CITY DATE : 02-04-2020	**DRAWING:-** (FULLY GLAZED DOUBLE LEAF DOOR WITH PERIPHERAL PLY FRAMING VENEER FINISH)
DRG. NO. :- CANARA BANK/2020 /INTERIOR /9	

SARJAN
ARCHITECTS & PROJECT CONSULTANT
51, River Palace- A, Opp. Old Civil Court, Nanpura, Surat- 395001.
E-Mail: sarjanarch.pc@gmail.com Web: www.sarjanarchitects.com
Contact: +91-261-2476778/ 9879604444