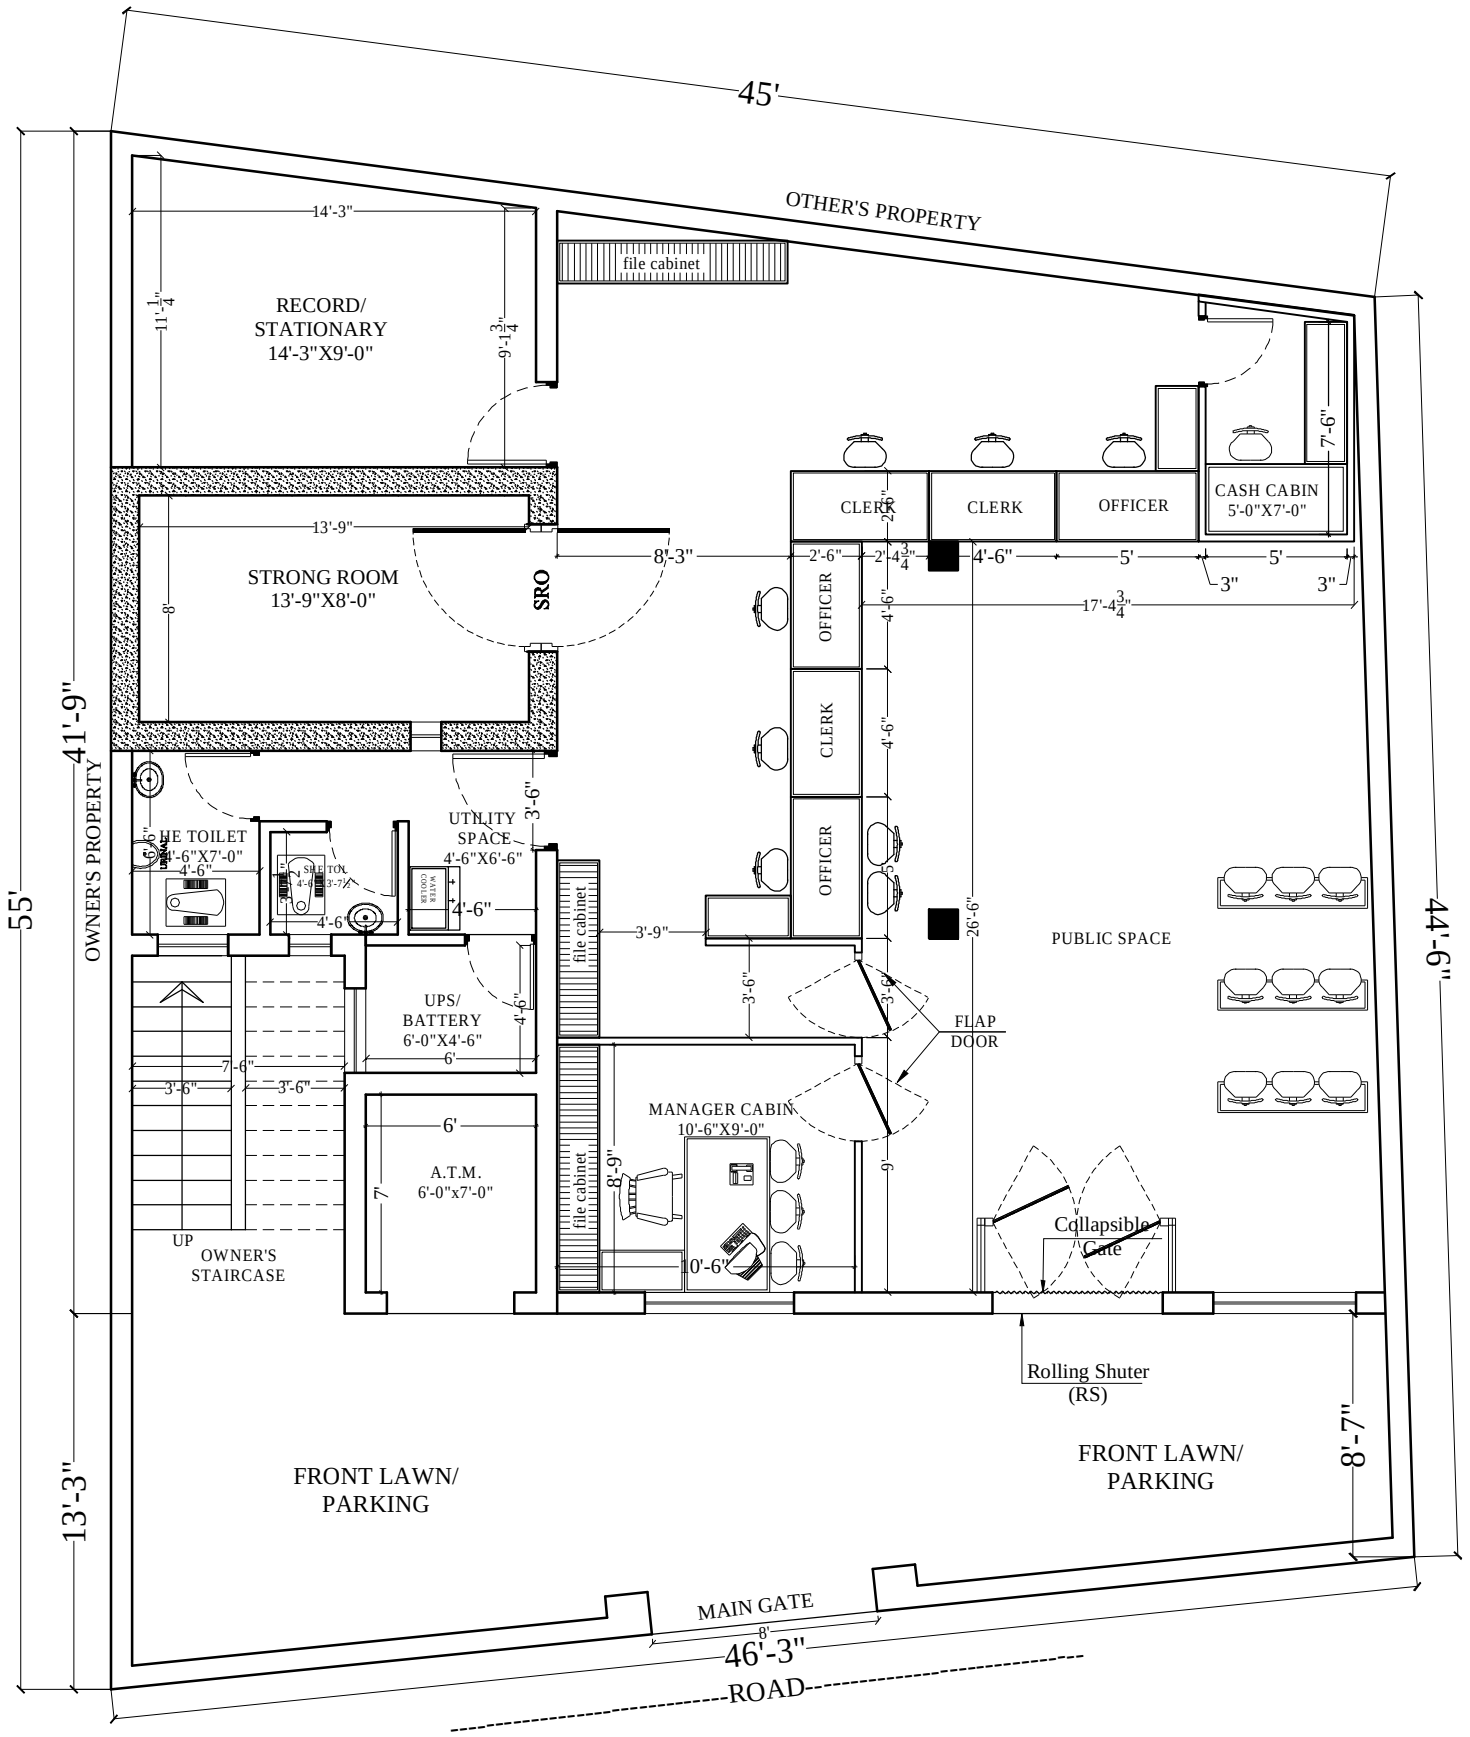

PROPOSED INTERIOR PLAN OF CANARA BANK, JARUA KATRA BRANCH, AGRA

N

OPTION-B3

ARDECO
Architects & Interior des.
Sanjay Place, Agra
2525060, 2526060